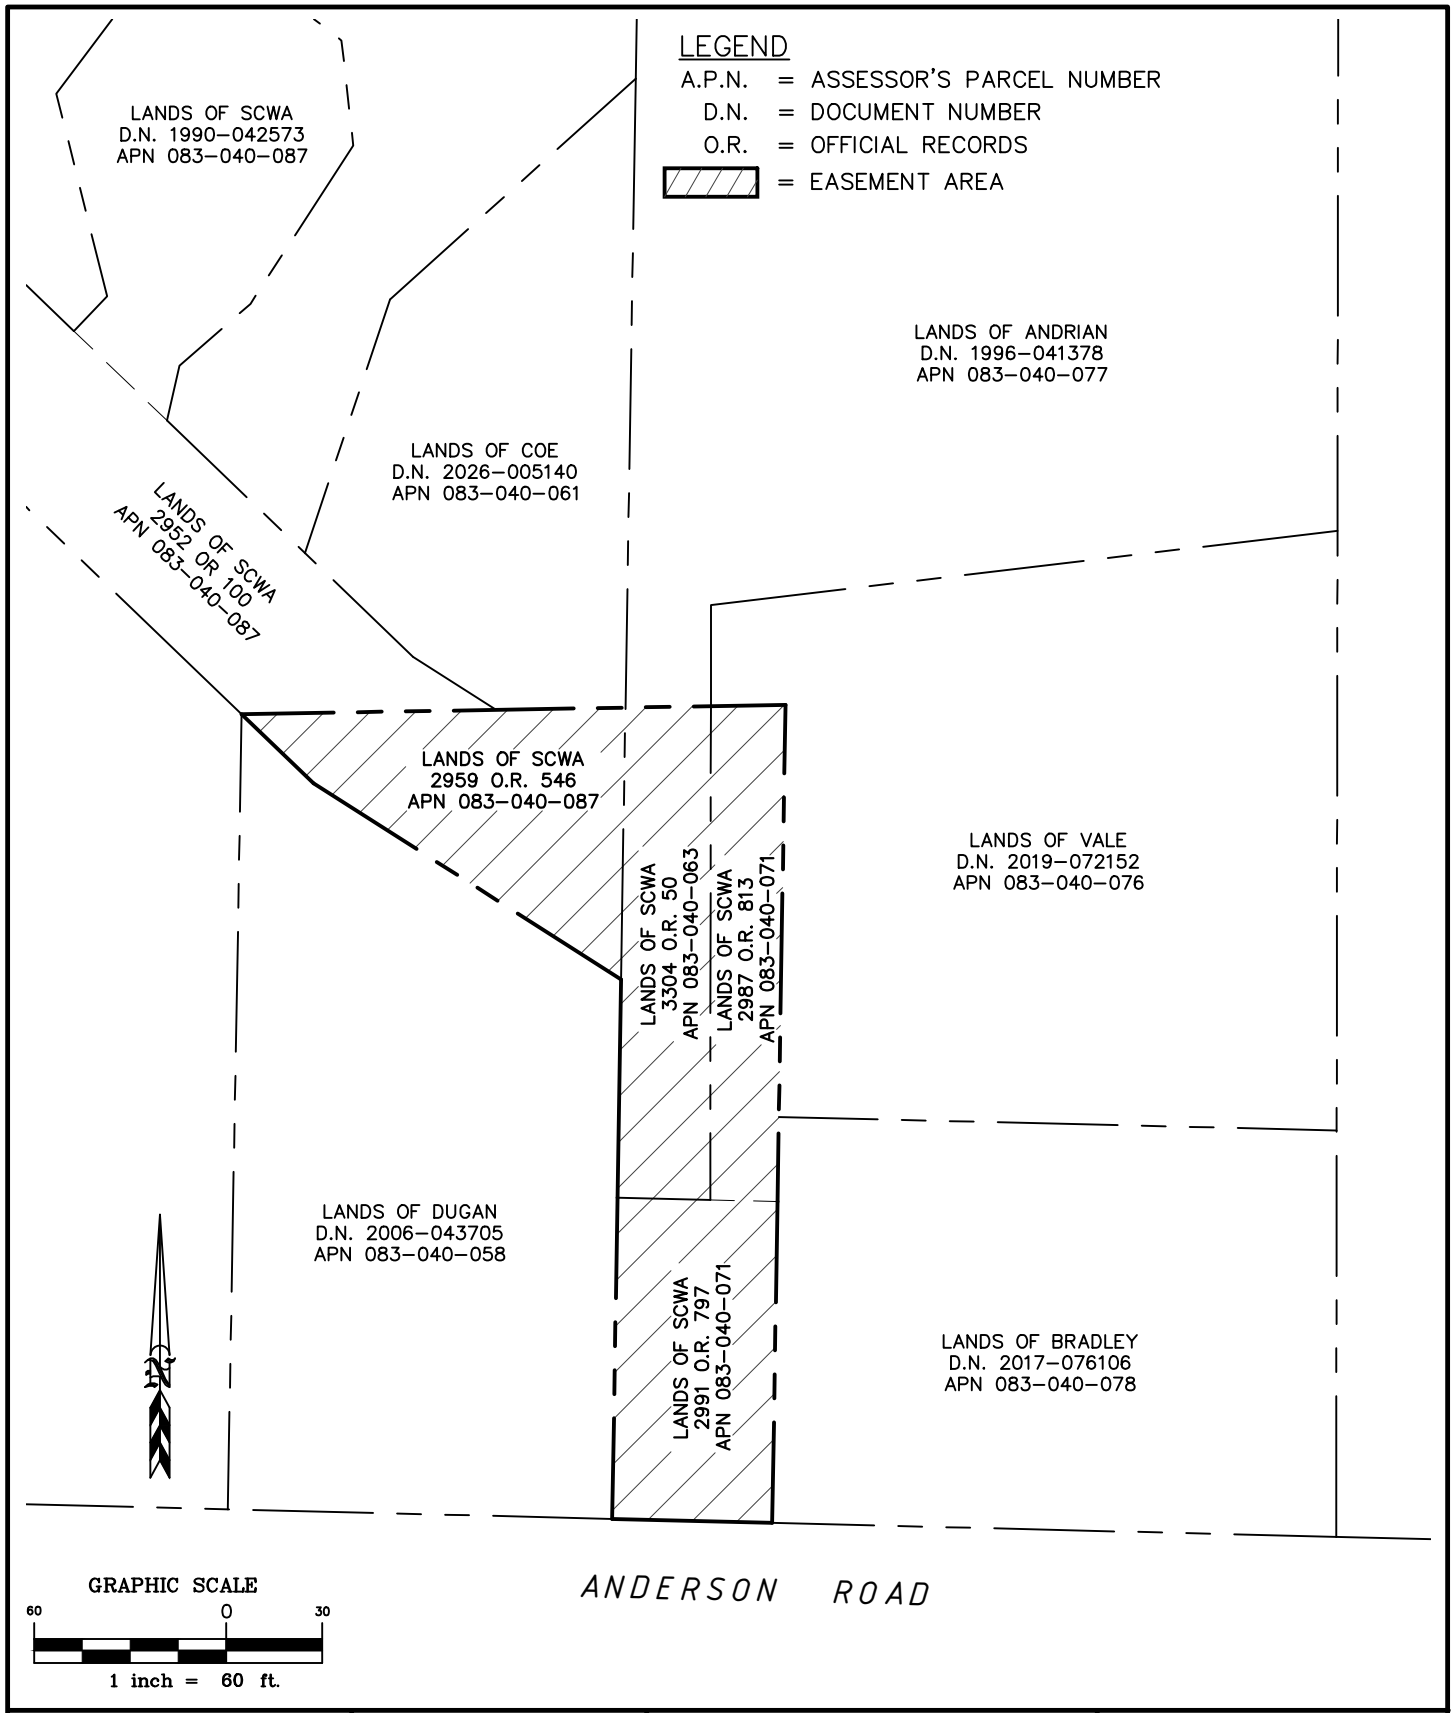

T:\Land Projects\2026 Projects_WATER\T0071D009 Anderson Road Properties (SR 2026-006)\05-Right of Way\CAD Dwg\20260508 Easement Agreement Exhibit A-1.dwg

Sonoma Water

REVISIONS			RUSSIAN RIVER – COTATI INTERTIE	PROJECT/TASK: T0071D009
REV.	DATE	BY		DATE: 5/8/2026
			EXHIBIT "A-1" EASEMENT AREA	DRAWN BY: MRJ
				CHECKED BY:
				SHEET NO. 1 OF 1