GENERAL SHEET NOTES

1. THE EXISTING SITE INFORMATION BASED ON SURVEY BY JACK A. GARDNER, LAND SURVEYOR IN FEBRUARY 2018. CONTRACTOR SHALL VERIFY ALL CONDITIONS PRIOR TO COMMENCING CONSTRUCTION OPERATIONS.

SHEET KEYNOTES

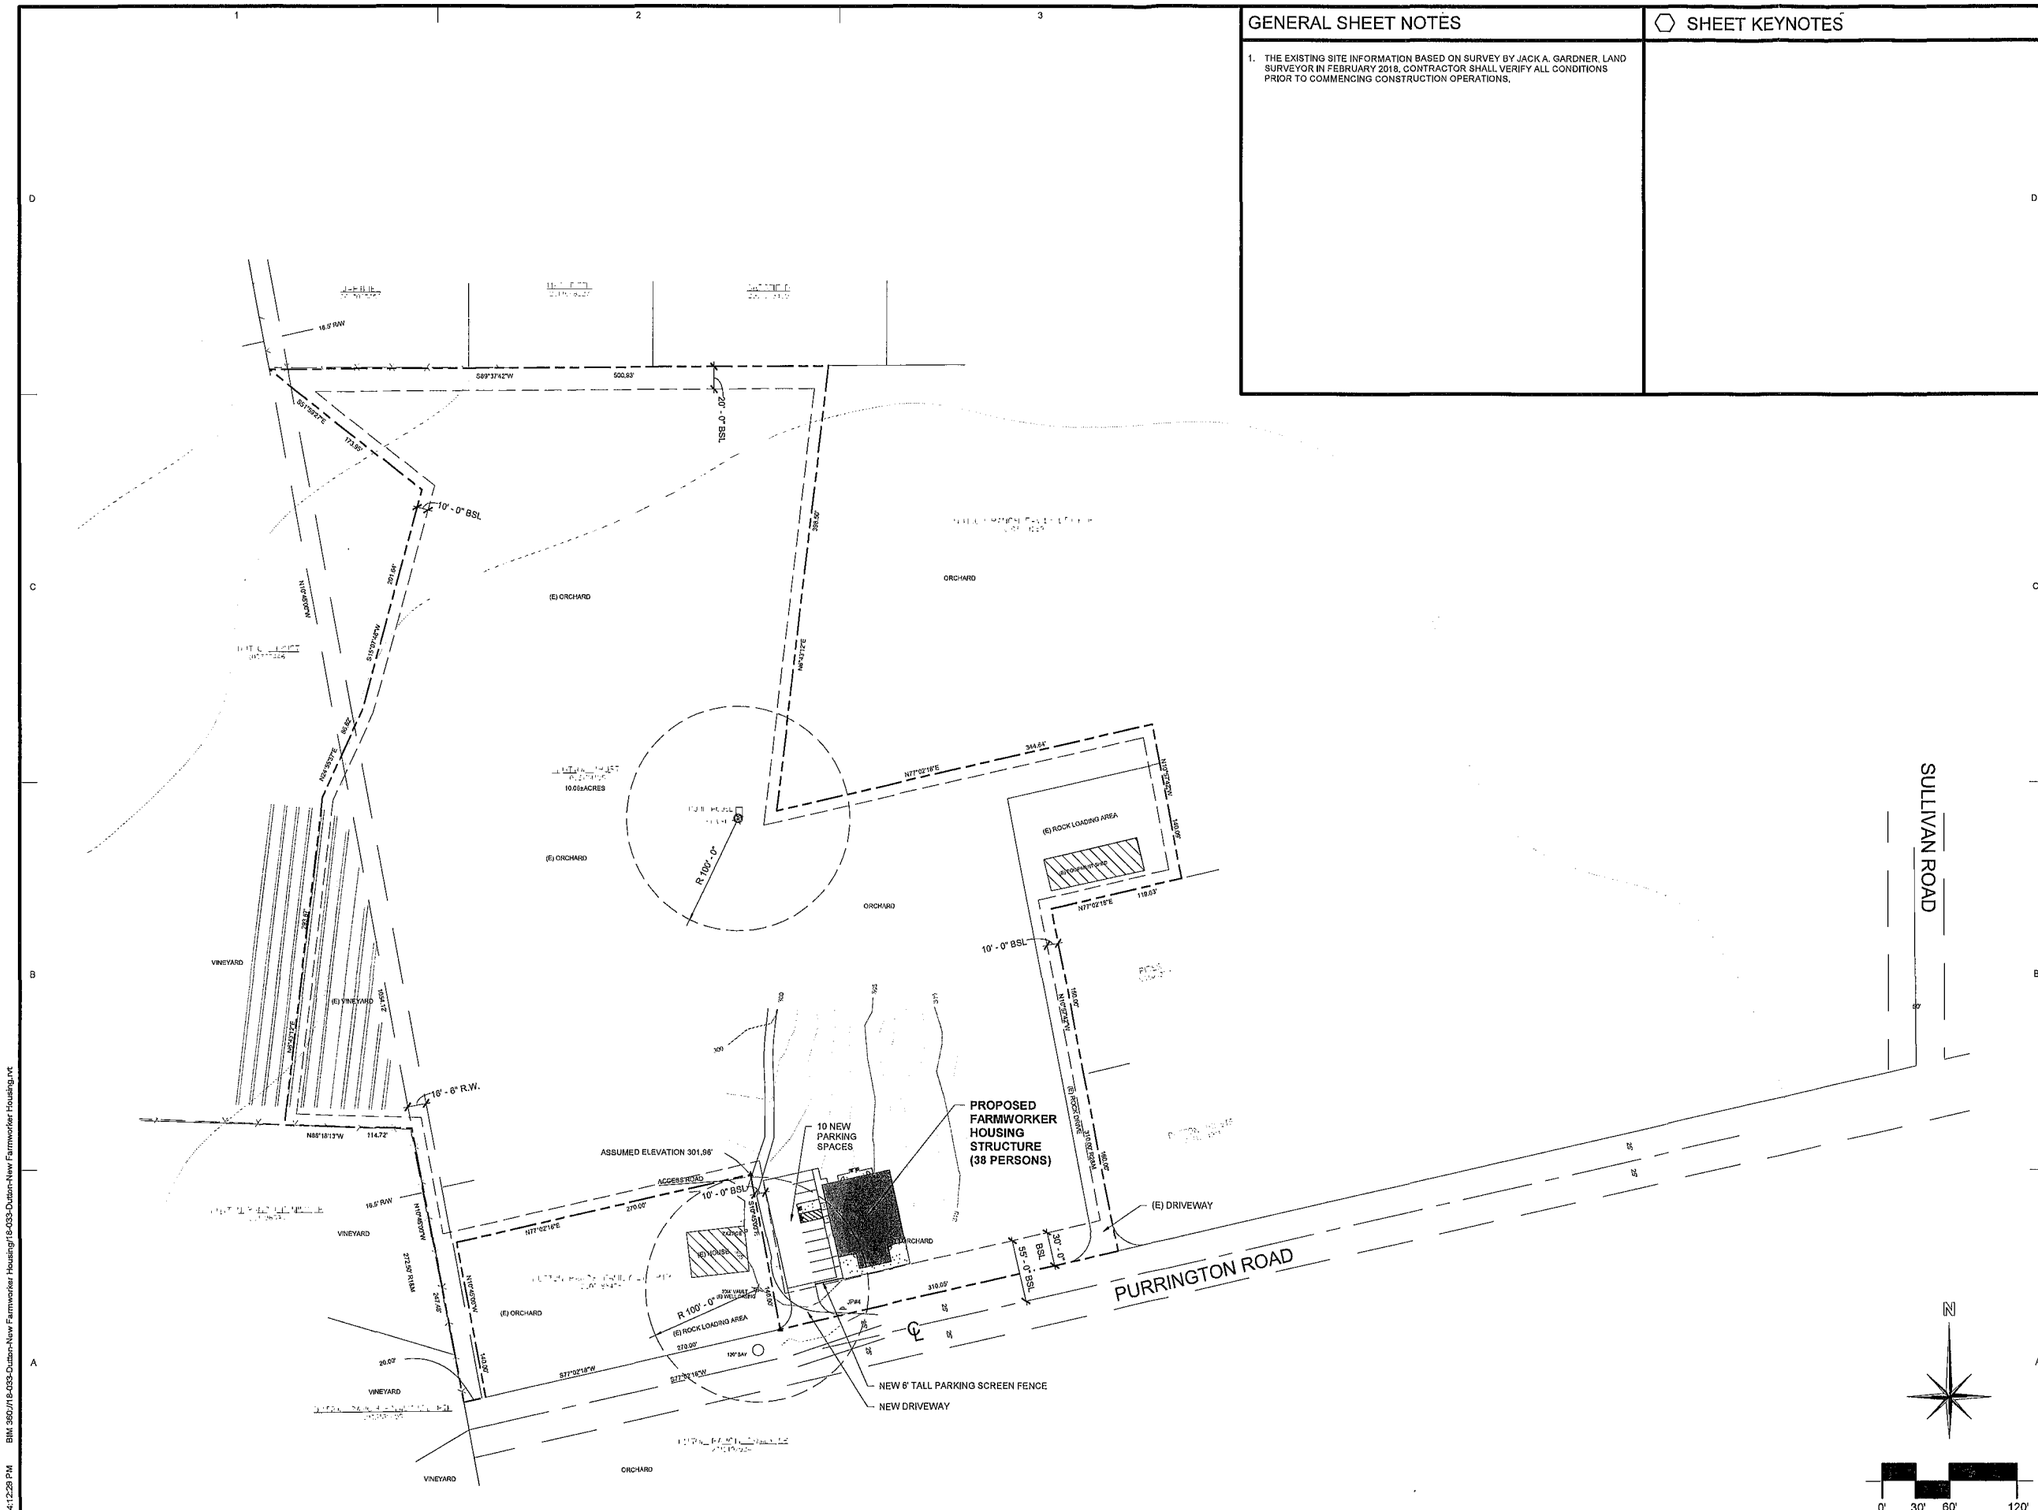

A1 ARCHITECTURAL SITE PLAN
1" = 60'-0"

AFE ALLIANCE
o'malleywilsonwestphal
DANIEL A. WESTPHAL
Box 2486
Santa Rosa
California 95405
tel 707 536 0828
fax 707 536 0829

CONSULTANTS

SEAL

Dutton Trust

NEW FARMWORKER HOUSING

2768 Purrington Road,
Sebastopol, CA 95472

No.	Description	Date

DATE:	01/11/2019
PROJECT NUMBER:	18-033
PROJECT PHASE:	CD
DRAWN BY:	KO / ZS
CHECKED BY:	KO

Copyright 2017
O'Malley Wilson Westphal, Inc.

SHEET TITLE

ARCHITECTURAL SITE PLAN

SHEET NUMBER

A-101

1/11/2019 4:12:29 PM BIM 360://18-033-Dutton-New Farmworker Housing/18-033-Dutton-New Farmworker Housing.rvt