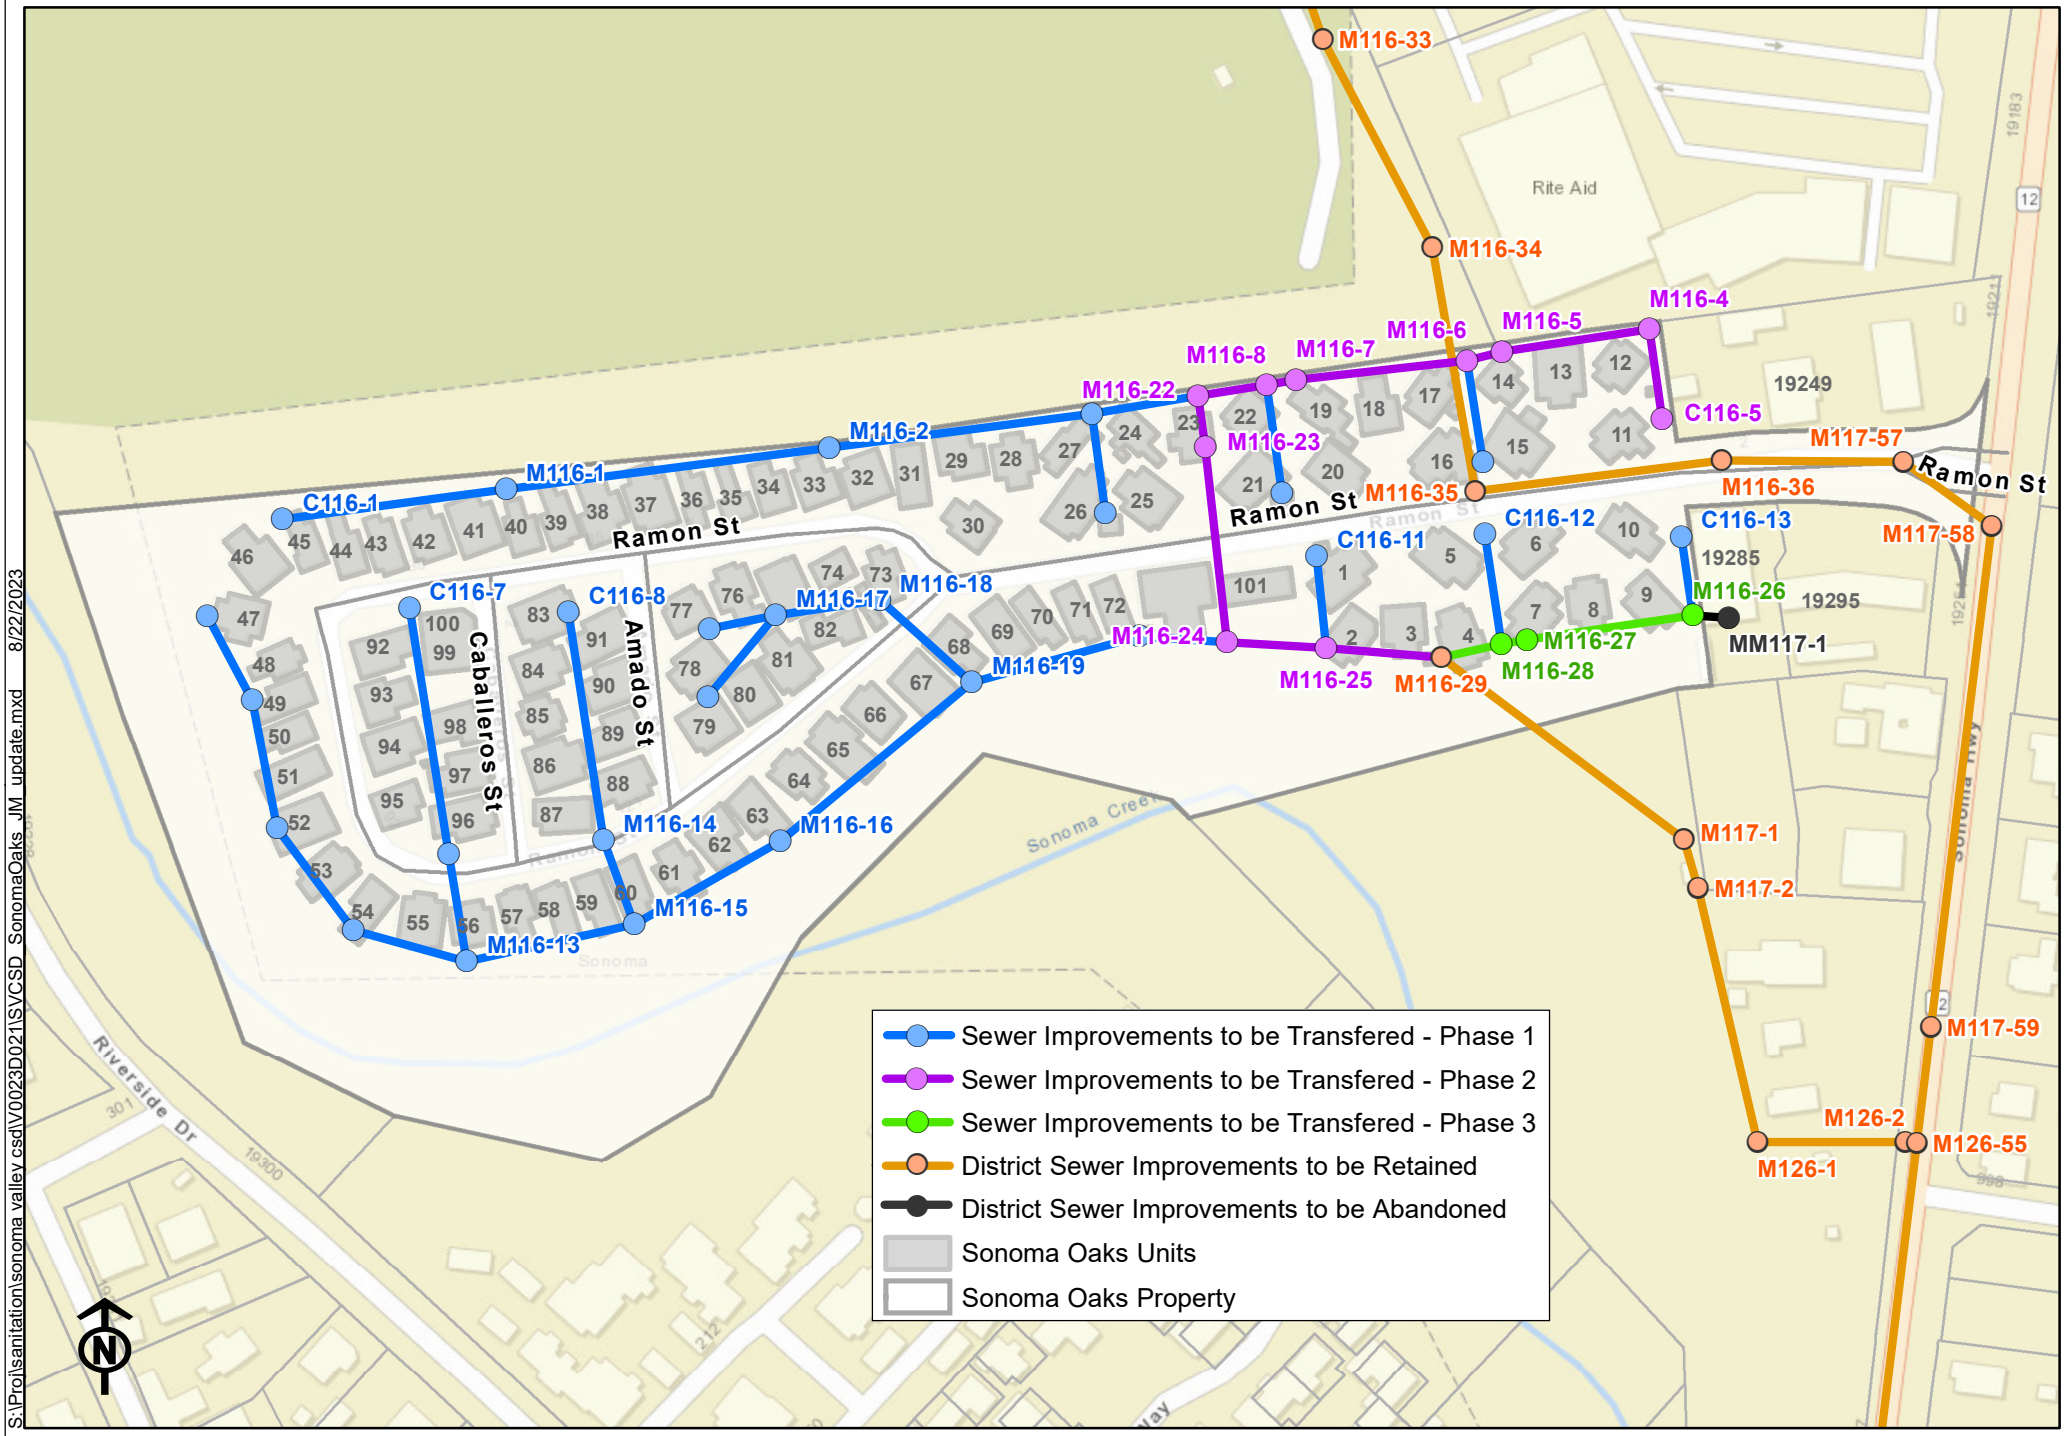

S:\Proj\sanitation\sonoma valley csd\V0023D021\SVCSD_SonomaOaks_JM_update.mxd 8/22/2023

Sonoma Water

Exhibit A - Sewer Improvements to be Transferred
Sonoma Oaks Mobile Home Park

0 50 100 200 Feet