Gallo
CFK 2018-104

COUNTY ASSESSOR'S PARCEL MAP

66/31

T8N R9W

TAX RATE AREA
179-006
179-049

66-30

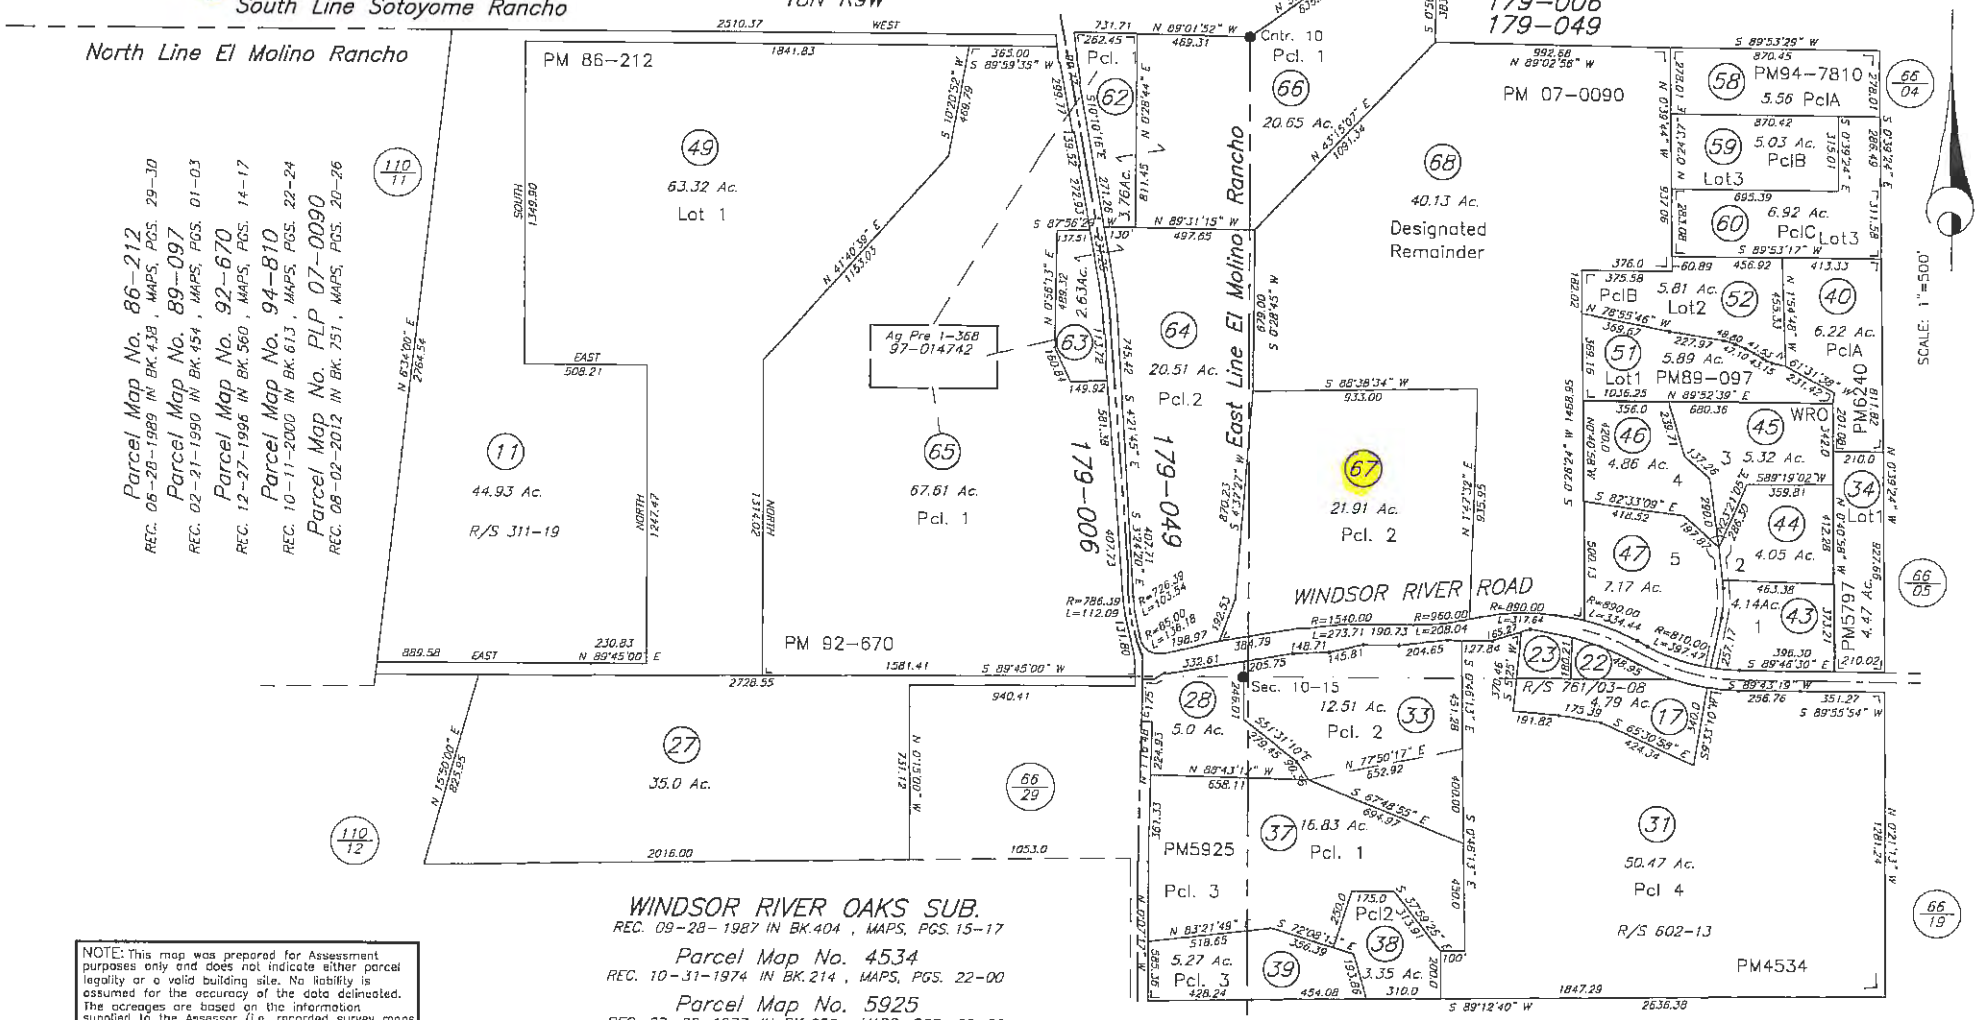

WINDSOR RIVER OAKS SUB.

REC. 09-28-1987 IN BK.404 , MAPS, PGS. 15-17

Parcel Map No. 4534
REC. 10-31-1974 IN BK.214 , MAPS, PGS. 22-00

Parcel Map No. 5925
REC. 07-22-1977 IN BK.256 , MAPS, PGS. 02-00

Parcel Map No. 5797
REC. 09-06-1977 IN BK.256 , MAPS, PGS. 47-00

Parcel Map No. 89-097
REC. 09-01-1978 IN BK.274 , MAPS, PGS. 19-00

NOTE: This map was prepared for Assessment purposes only and does not indicate either parcel legality or a valid building site. No liability is assumed for the accuracy of the data delineated. The acreages are based on the information supplied to the Assessor (i.e. recorded survey maps recorded deeds, prior assessment maps, etc.)

NOTE: Assessor's parcels do not necessarily constitute legal lots. To verify legal parcel status, check with the appropriate city or county community development or planning division.

REVISED
01-28-99=Ag-RL
01-14-00=AcCor,R/S-RL
10-25-00=60-RL
08-02-01=26-RL
10-12-12=65-KB
10-15-12=68-KB
02-18-14=R/S BJ

Assessor's Map Bk.066, Pg. 30
Sonoma County, Calif. (ACAD)

KEY 10-12-12 KB