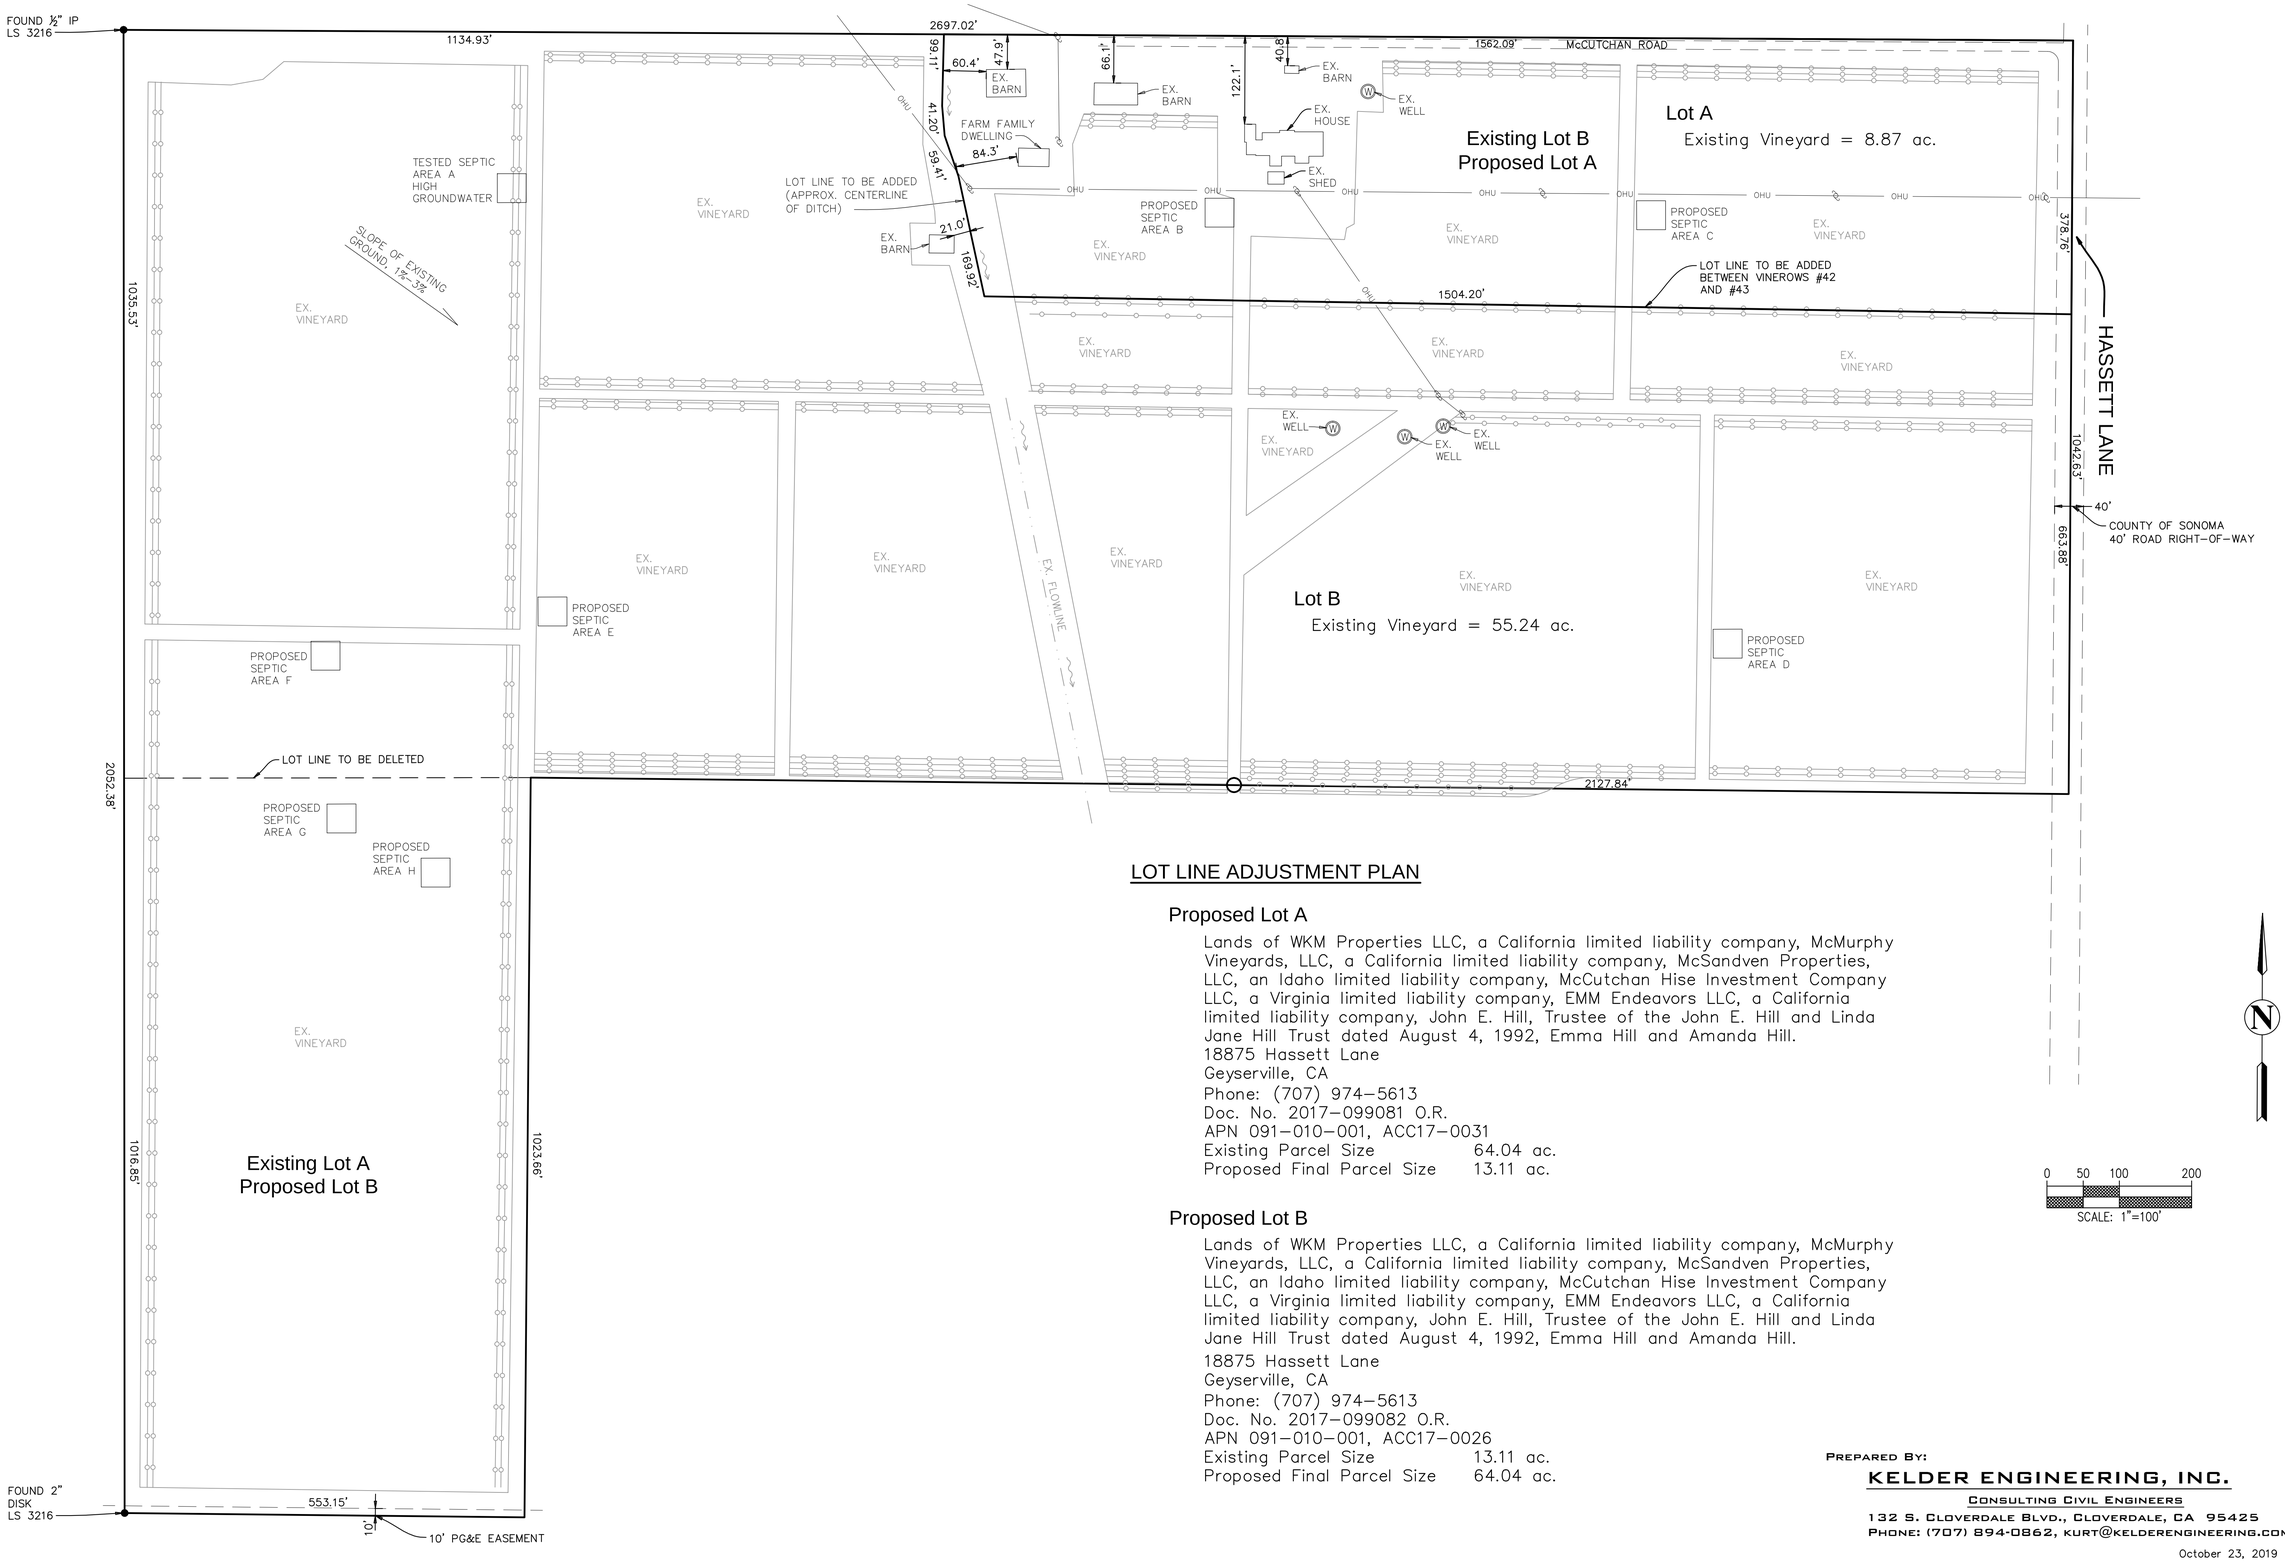

LOT LINE ADJUSTMENT PLAN

Proposed Lot A

Lands of WKM Properties LLC, a California limited liability company, McMurphy Vineyards, LLC, a California limited liability company, McSandven Properties, LLC, an Idaho limited liability company, McCutchan Hise Investment Company LLC, a Virginia limited liability company, EMM Endeavors LLC, a California limited liability company, John E. Hill, Trustee of the John E. Hill and Linda Jane Hill Trust dated August 4, 1992, Emma Hill and Amanda Hill.
18875 Hassett Lane
Geyserville, CA
Phone: (707) 974-5613
Doc. No. 2017-099081 O.R.
APN 091-010-001, ACC17-0031
Existing Parcel Size 64.04 ac.
Proposed Final Parcel Size 13.11 ac.

Proposed Lot B

Lands of WKM Properties LLC, a California limited liability company, McMurphy Vineyards, LLC, a California limited liability company, McSandven Properties, LLC, an Idaho limited liability company, McCutchan Hise Investment Company LLC, a Virginia limited liability company, EMM Endeavors LLC, a California limited liability company, John E. Hill, Trustee of the John E. Hill and Linda Jane Hill Trust dated August 4, 1992, Emma Hill and Amanda Hill.
18875 Hassett Lane
Geyserville, CA
Phone: (707) 974-5613
Doc. No. 2017-099082 O.R.
APN 091-010-001, ACC17-0026
Existing Parcel Size 13.11 ac.
Proposed Final Parcel Size 64.04 ac.

PREPARED BY:
KELDER ENGINEERING, INC.
CONSULTING CIVIL ENGINEERS
132 S. CLOVERDALE BLVD., CLOVERDALE, CA 95425
PHONE: (707) 894-0862, KURT@KELDERENGINEERING.COM

October 23, 2019