COUNTY ASSESSOR'S PARCEL MAP

T9N R13W M.D.B.&M.

TAX RATE AREA 100-003

123-18

SCALE: 1"=1000'

NOTE: This map was prepared for Assessment purposes only and does not indicate either parcel legality or valid building site. No liability is assumed for the accuracy of the data delineated. The acreages are based on the information supplied to the Assessor (i.e. recorded survey maps, recorded deeds, prior assessment maps, etc.)

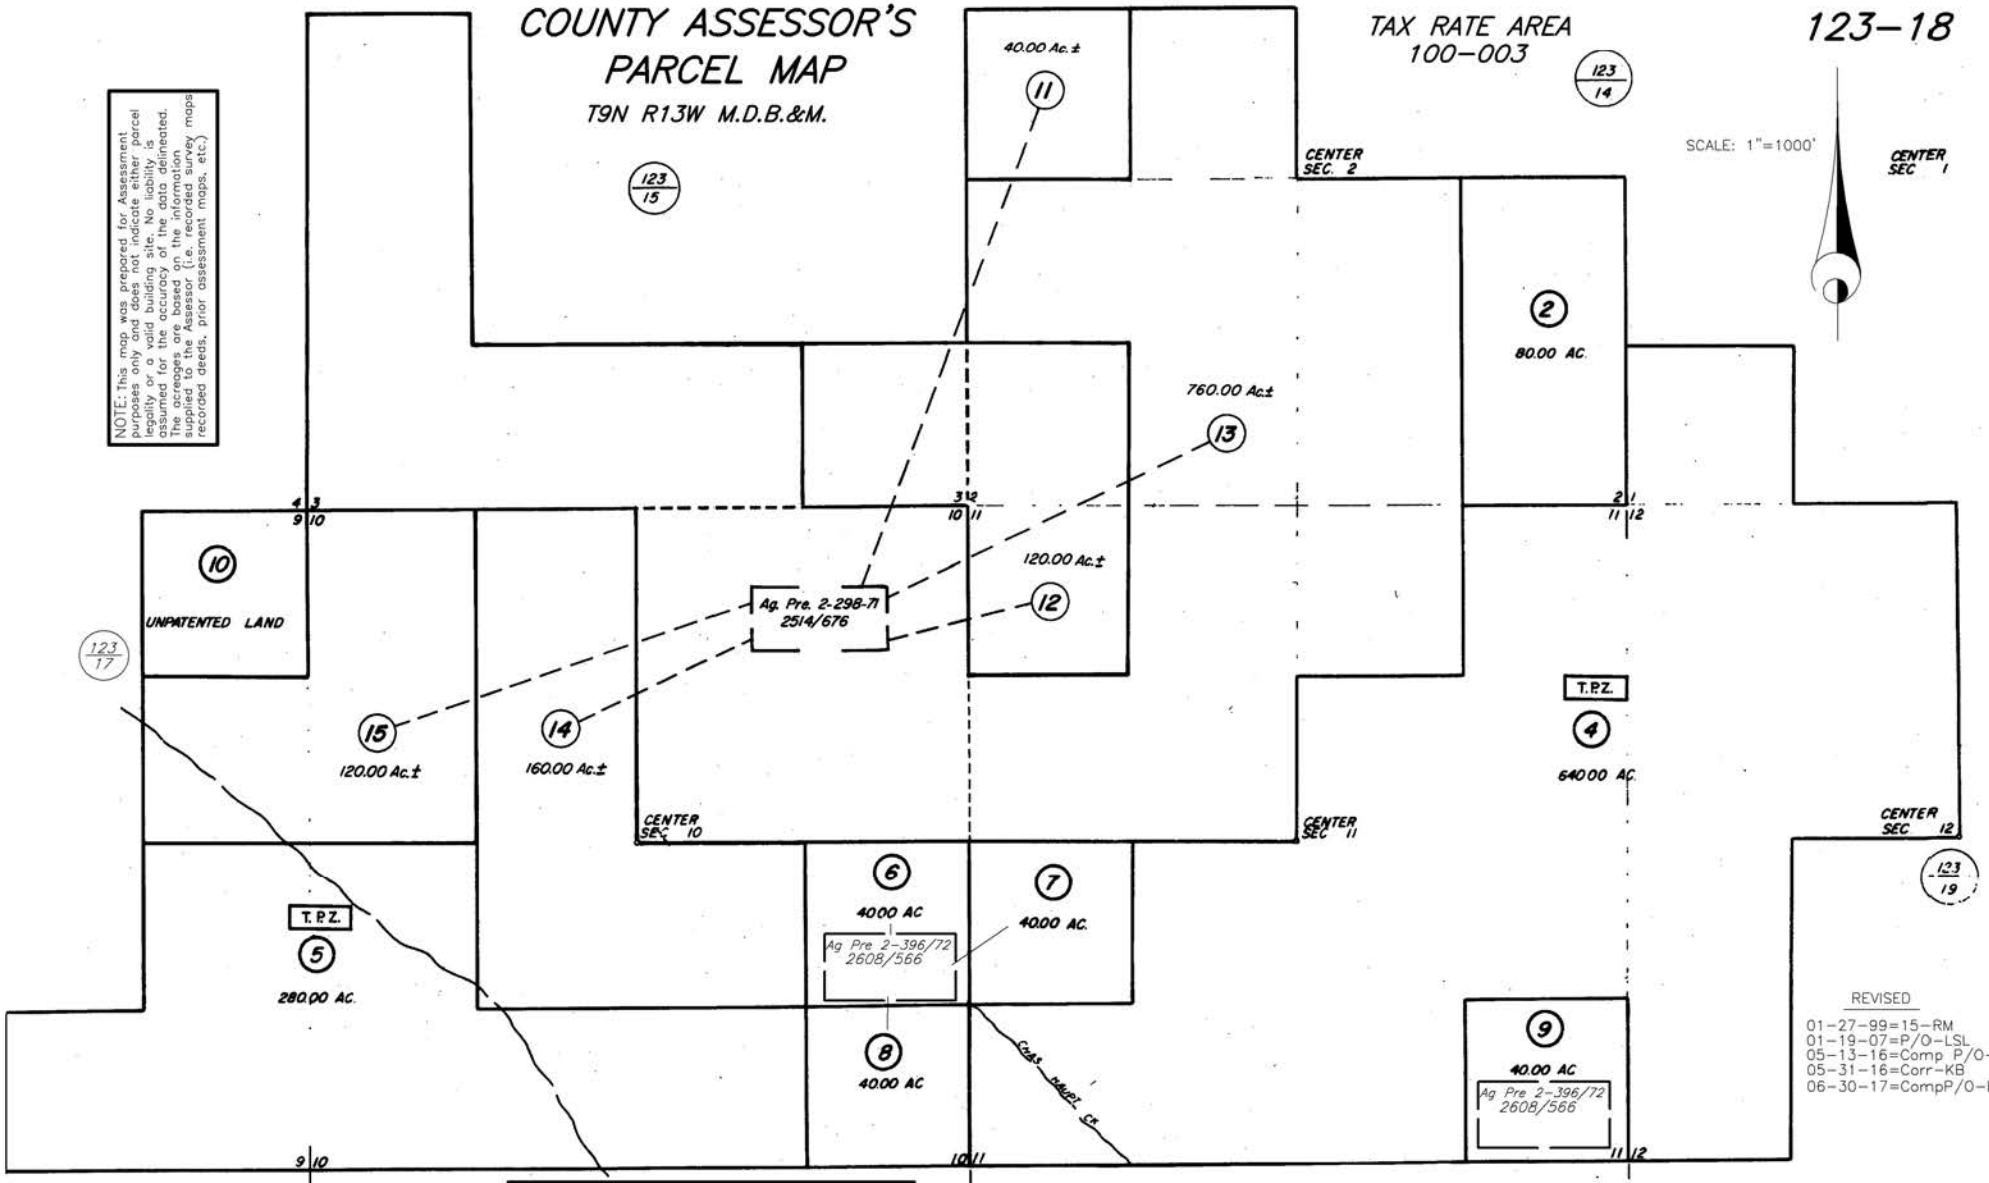

REVISED
01-27-99=15-RM
01-19-07=P/O-LSL
05-13-16=Comp P/O-KB
05-31-16=Corr-KB
06-30-17=CompP/O-BC

NOTE: Assessor's parcels do not necessarily constitute legal lots. To verify legal parcel status, check with the appropriate city or county community development or planning division.

0 500 1000 2000

Assessor's Map Bk. 123, Pg. 18
Sonoma County, Calif. (ACAD)
HYBRID 05-13-16 KB